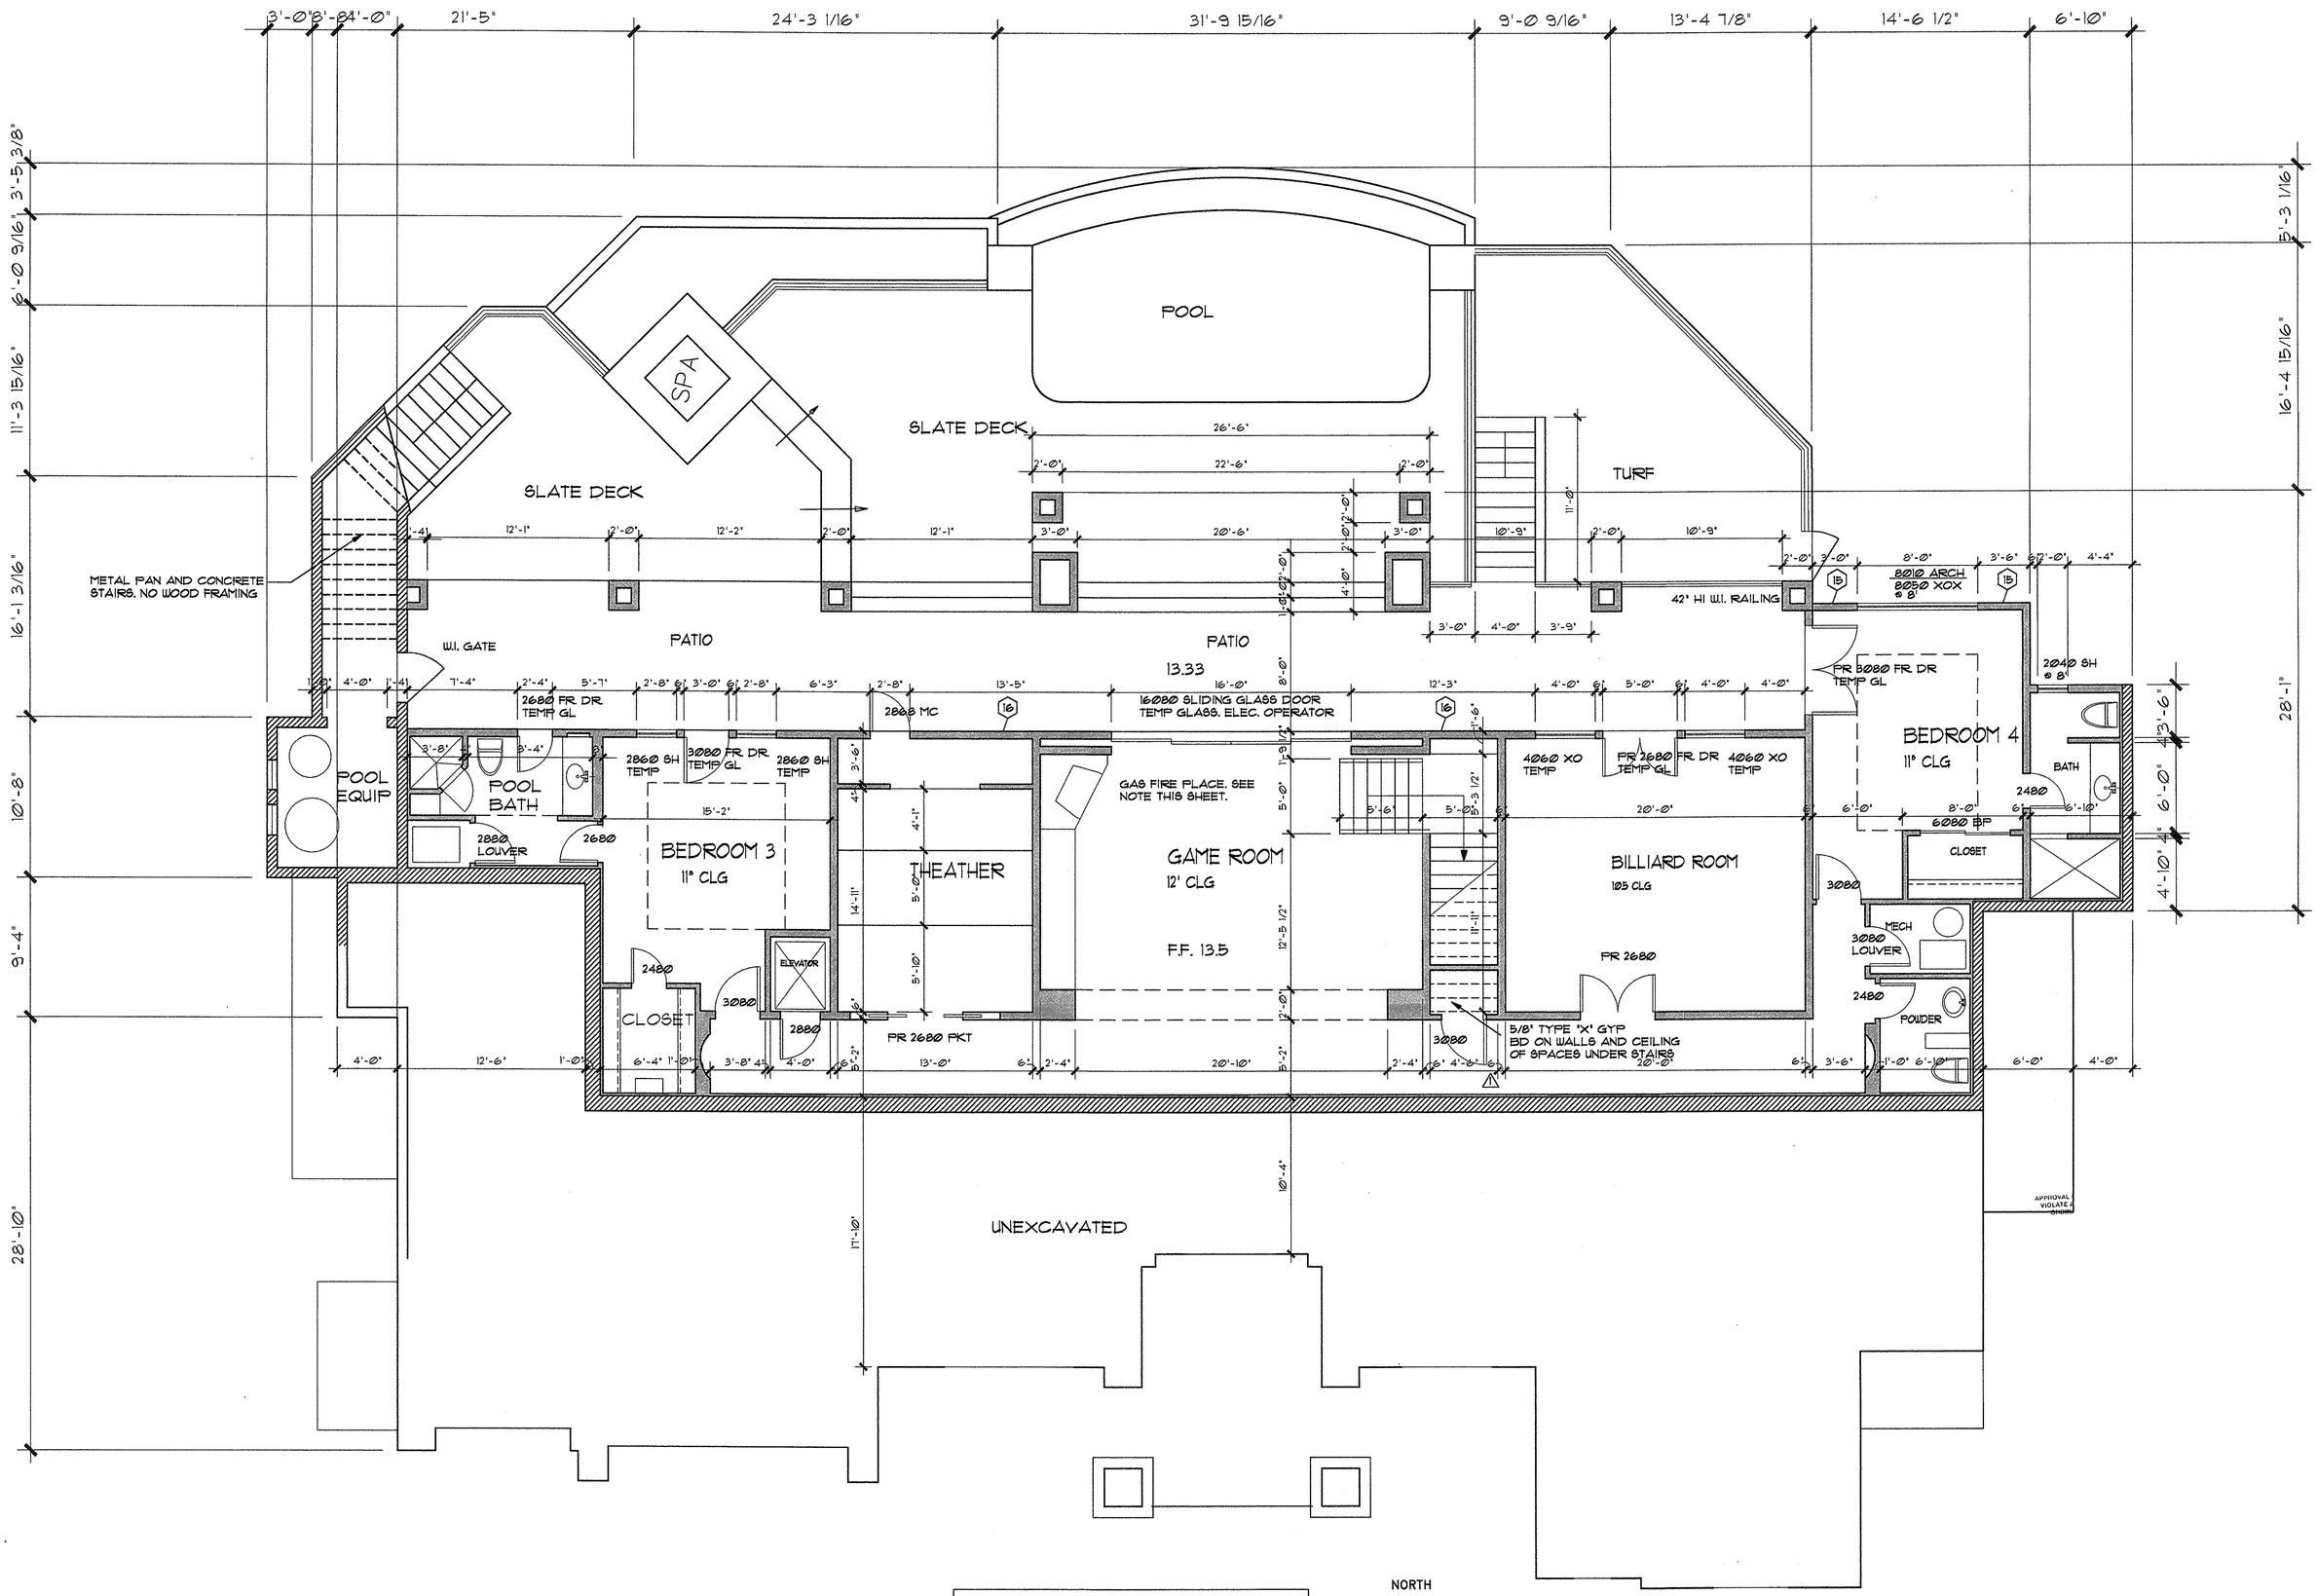

LOWER LEVEL FLOOR PLAN
SCALE 3/16"=1'-0"